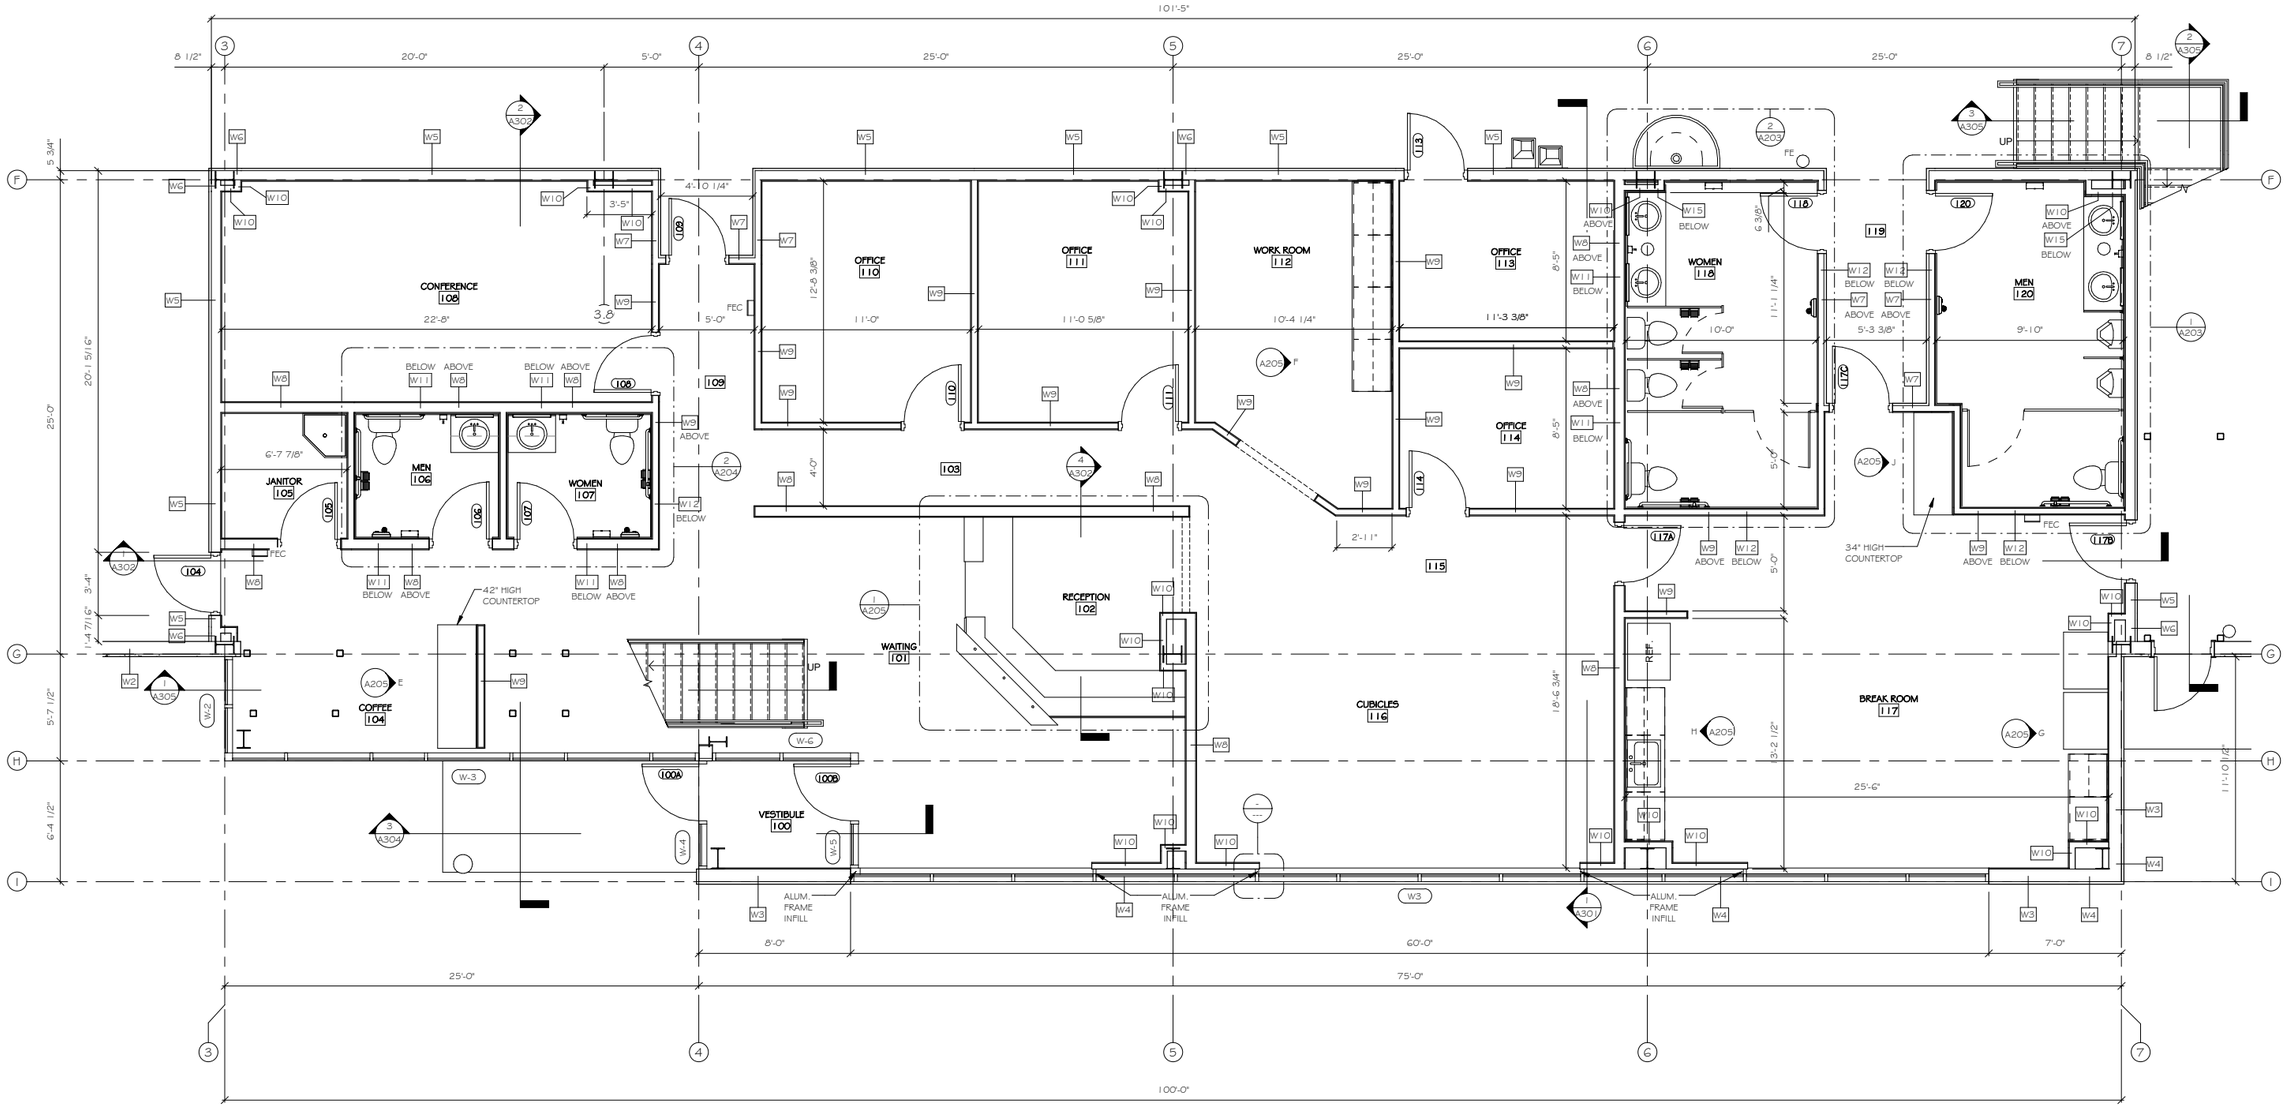

1 A201 ENLARGED FIRST FLOOR PLAN
1/4" = 1'-0"

REVISIONS		
NO.	DATE	DESCRIPTION

ARCHITECT/ENGINEER:
Cedar corporation
800-472-7372
www.cedarcorp.com
MENOMONIE • MADISON • GREEN BAY
engineers • architects • planners • environmental specialists
land surveyors • landscape architects • interior designers

CONSULTANT:

DUNN COUNTY EDC
MENOMONIE VIRTUAL SPEC BUILDING
59TH STREET NE
MENOMONIE, WI 54751

JOB NO.
D5736-001

DRAWN BY:	CHECKED BY:
RDG	CAS

ISSUE DATE
JUNE 2016

SET TYPE
REVIEW

ENLARGED FIRST FLOOR PLAN

SHEET NO.
A201